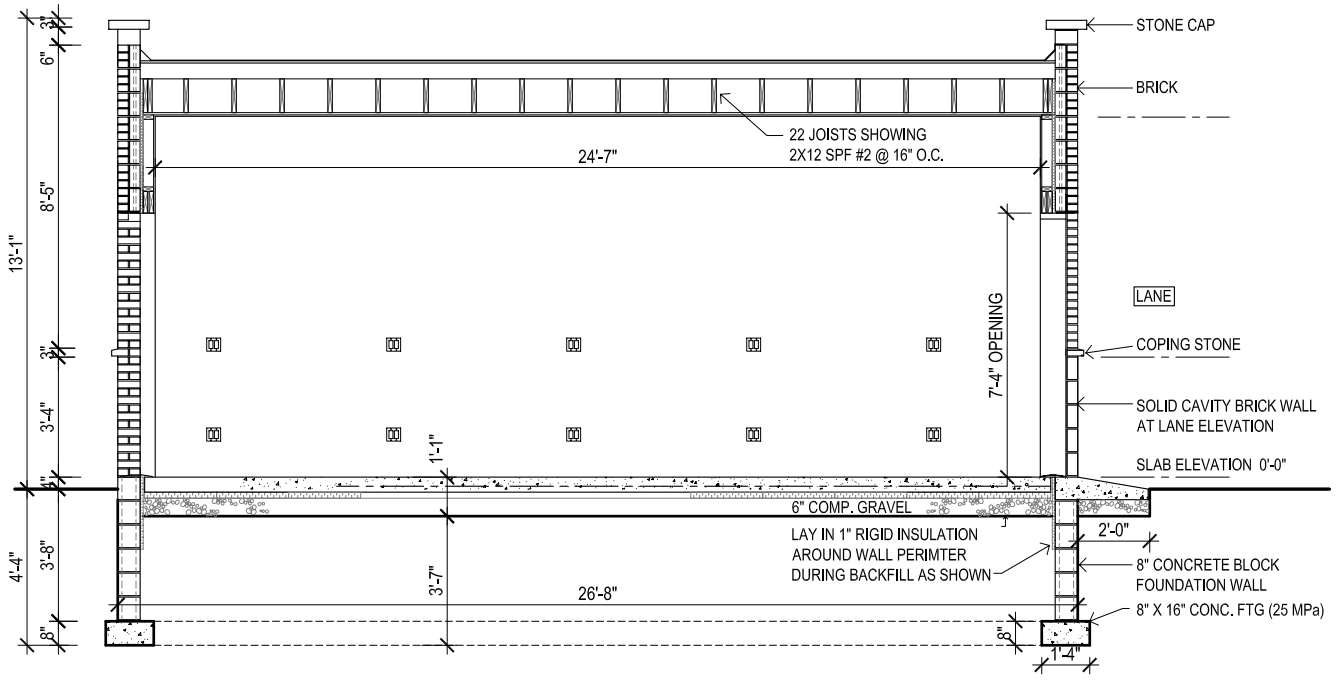

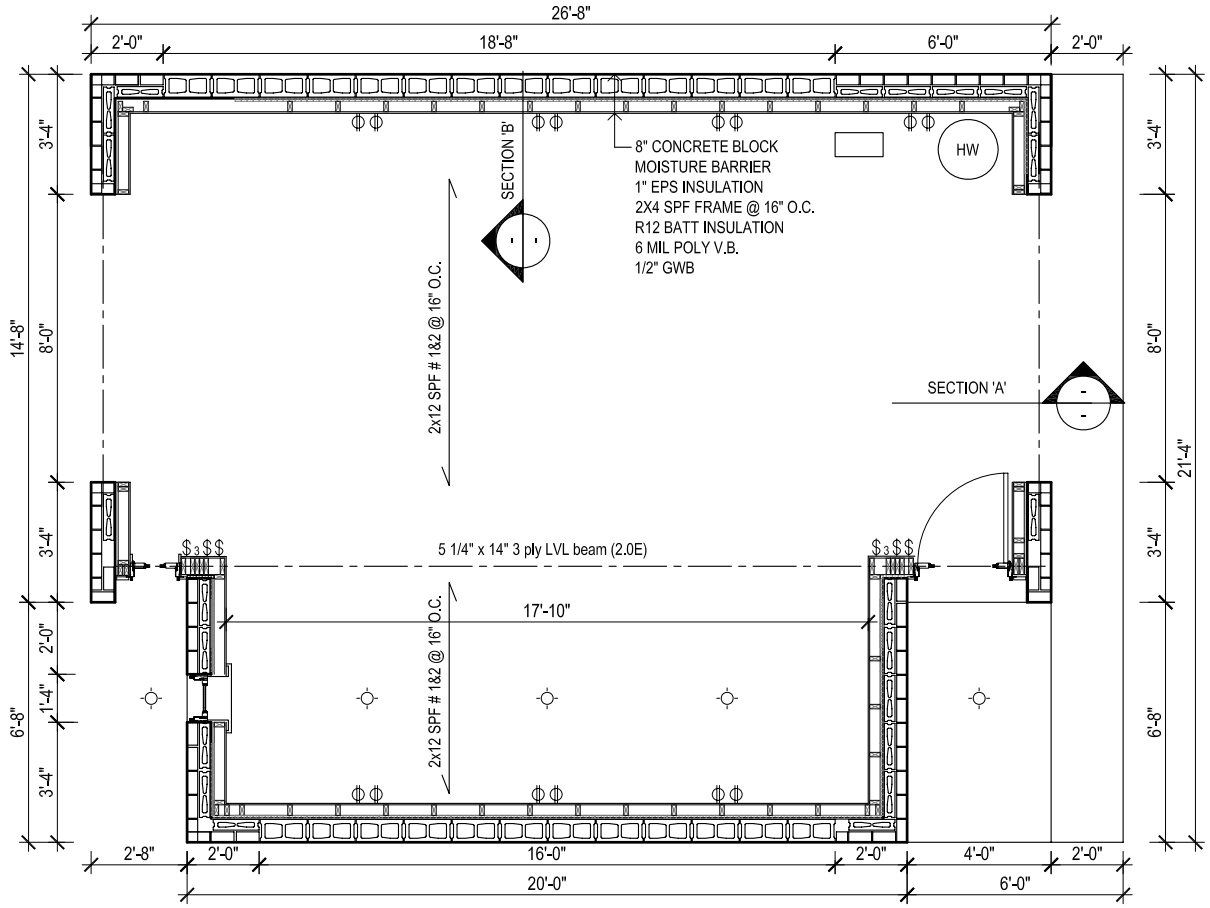

FLOOR PLAN AND SECTION 'A'

John Boone ARCHITECT
185 Carlton Street, Toronto, Ontario, M5A 2K7
Tel: 416 469 3264 Email: jboone@nobelmed.com

This drawing is the Property of John Boone Architect and may be used for this project only. Scale from drawings for reference only. Dimensions to be checked and verified by the contractor on site.

51 ARUNDEL AVENUE

TORONTO ONTARIO

DRAWING SCALE	3/16" = 1'-0"
PROJECT DATE	OCT 15 2007
PROJECT NUMBER	07A12
DRAWN BY	JB

PLOT DATE : April 12, 2008

A3