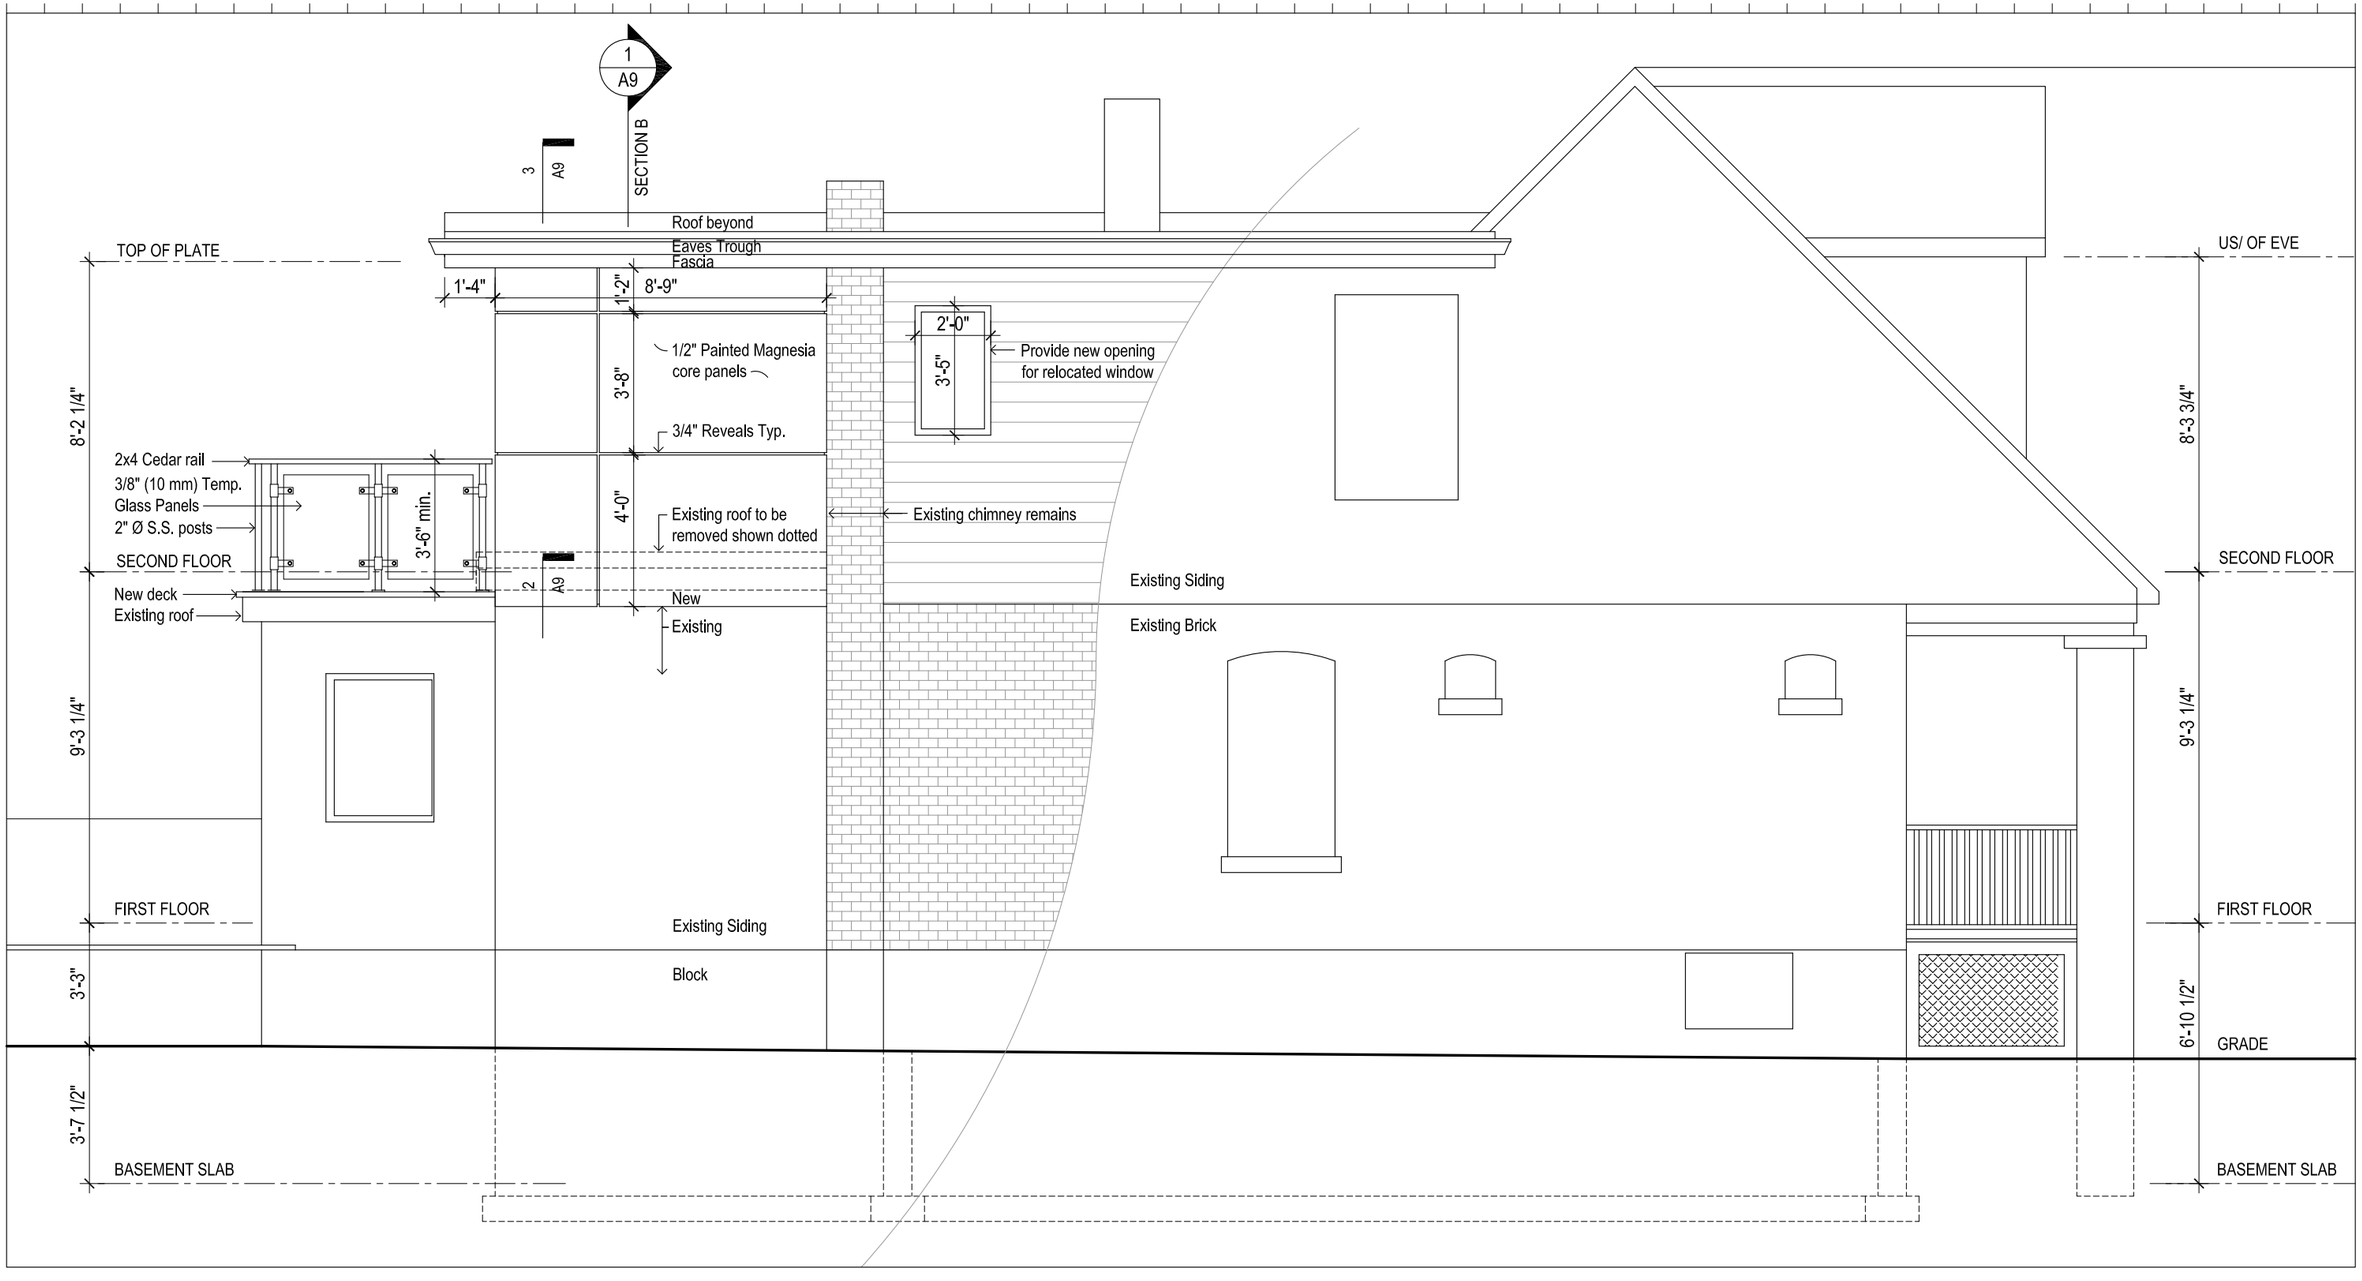

WEST ELEVATION

No.	DATE	DESCRIPTION
2	MARCH 6, 2012	SUBMITTED FOR BUILDING PERMIT
1	JANUARY 15, 2011	BASE DRAWINGS COMPLETED

jba John Boone ARCHITECT
51 Arundel Avenue, Toronto, Ontario, M4K 3A3
Tel: 416 469 3264 Email: johnboone@rogers.com

This drawing is the Property of John Boone Architect and may be used for this project only. Scale from drawings for reference only. Dimensions to be checked and verified by the contractor on site.

30 Costain Avenue

Toronto, Ontario

PLOT DATE : March 24, 2012

DRAWING SCALE	1/4"=1'-0"
PROJECT DATE	DEC '11
PROJECT NUMBER	11A15
DRAWN BY	jb, sg

A6